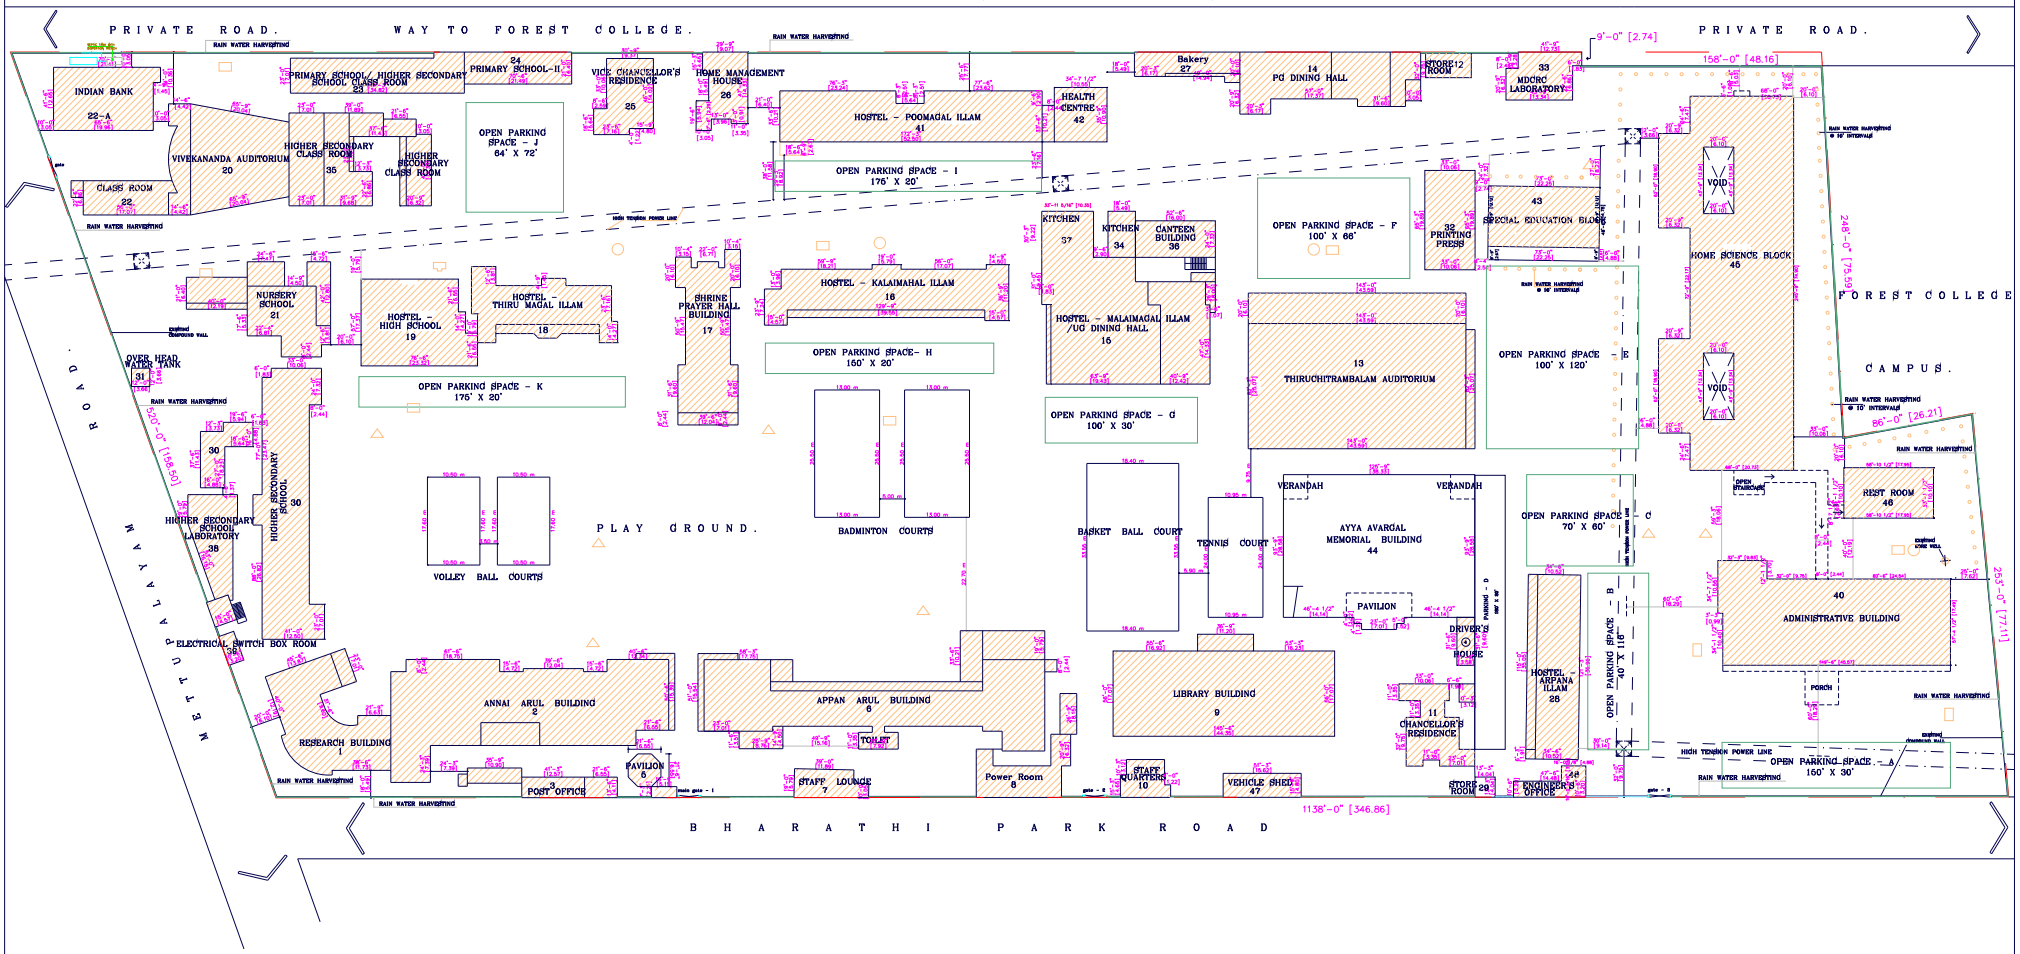

Sl. no	DESCRIPTION	Cellar	G.Floor	1st.Floor	2nd.Floor	3rd.Floor	4th.Floor	5th.Floor
1.	Research building	--	3765	3765	3765	3765	--	--
2.	Annai arul building	--	10054	10054	8732	7445	--	--
3.	Post office building	--	1288	851	851	--	--	--
4.	Driver's House	--	370	--	--	--	--	--
5.	Pavilion building	--	285	285	285	--	--	--
6.	Appan arul building	--	10274	10274	10274	7989	--	--
7.	Staff lounge	--	727	--	--	--	--	--
8.	Power room	--	9415	--	--	--	--	--
9.	Library building	3146	8479	9750	9750	9750	9750	9750
10.	Staff quarters	--	593	658	658	658	--	--
11.	Chancellor's residence	--	2828	1542	--	--	--	--
12.	Store room	--	480	--	--	--	--	--
13.	Thiruchitrambalam Auditorium	--	14836	1350	--	--	--	--
14.	PG Dining hall	--	5420	--	--	--	--	--
15.	Hostel - Malaimagal Illam/UG Dining Hall	--	4888	4888	4888	--	--	--
16.	Hostel - Kalaimagal Illam	--	4938	4938	4938	4938	--	--
17.	Shrine -prayer hall	--	3802	3802		--	--	--
18.	Hostel - Thirumagal Illam	--	4145	4145	4145	4145	--	--
19.	Hostel - High School	--	3908	3964	3964	3964	195	--
20.	Vivekananda Auditiorium	--	3183	--	--	--	--	--
21.	Nursery School	--	4955	3955	3955	--	--	--
22.	Class Room	--	1232	--	--	--	--	--
	Cellar	800	--	--	--	--	--	--
22-A	Indian bank	--	2694	2694	--	--	--	--
23.	Primary School / Higher Secondary School Class Room	--	2627	2627	2627	--	--	--

Sl. no	DESCRIPTION	Cellar	G.Floor	1st.Floor	2nd.Floor	3rd.Floor	4th.Floor	5th.Floor
24.	Primary School Building-II	--	1480	--	--	--	--	--
25.	Vice Chancellor's Residence	--	1637	1191	1191	--	--	--
26.	Home management house	--	1416	963	--	--	--	--
27.	Bakery	--	1793	--	--	--	--	--
28.	Hostel - Arpana Illam	--	4183	4183	4183	4183	4183	--
29.	Store Room	--	160	--	--	--	--	--
30.	Higher secondary school [904+6977]		7881	6977	6977	--	--	--
31.	Over head water tank	--	216	216	--	216	--	--
32.	Printing Press	--	2153	--	--	--	--	--
33.	MDCRC laboratory	--	1267	--	--	--	--	--
34.	Kitchen	--	515	--	--	--	--	--
35.	Higher secondary Class Rooms	--	3138	--	--	--	--	--
36.	Canteen building	--	1260	1260	--	--	--	--
37.	Kitchen	--	1026	--	--	--	--	--
38.	Higher Secondary School Laboratories		1864	1864	1864	1864	--	--
39.	Electrical Switch Box Room	--	285	--	--	--	--	--
40.	Administrative building	--	11343	11343	11343	--	--	--
41.	Hostel - Pomagal Illam	--	6100	6100	6100	6100	--	--
42.	Health centre	--	1238	--	--	--	--	--
43.	Special education building	--	3540	3540	300	--	--	--
44.	Ayya avargal memorial	--	1545	--	--	--	--	--
45.	Home science block	--	17524	17812	19043	1742	--	--
46.	Rest Room	--	1950	1665	1665	263	--	--
47.	Vehicle Shed	--	3710	--	--	--	--	--
48.	Engineer's Office	--	160	--	--	--	--	--
	Total	3946	182572	126656	111498	57022	14128	9750

REFERENCE

- Rain water sump
- Surface water perculation pit
- Rain water rechargeing bore well

OPEN PARKING SPACE	AREA Sq ft	Sq mt
A	4500	418.06
B	4640	431.07
C	4200	390.19
D	3600	334.45
E	12000	1114.83
F	6600	613.15
G	3000	278.71
H	3000	278.71
I	3500	325.16
J	4608	428.03
K	3500	325.16
TOTAL	53148	4937.16

SITE PLAN.

AREA DETAIL	SQ.FT	SQ.MT
AREA OF THE SITE (14.28 acres)	621208	57712.08
TOTAL AREA IN ALL FLOORS OF ALL BUILDINGS	505572	46986

NORTH

AVINASHILINGAM UNIVERSITY FOR WOMEN

COIMBATORE 641 043

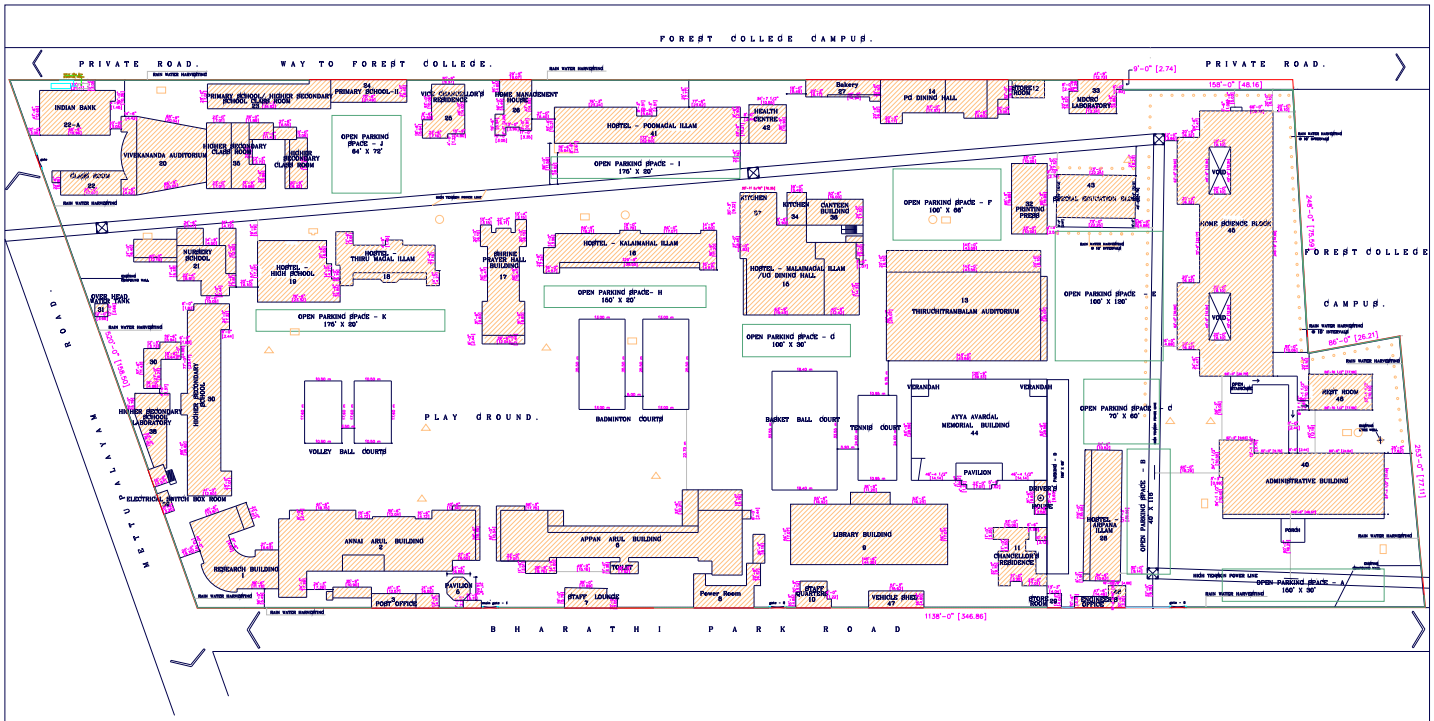

S.no	DESCRIPTION	Cellar	G.Floor	1st.Floor	2nd.Floor	3rd.Floor	4th.Floor	5th.Floor	S.no	DESCRIPTION	Cellar	G.Floor	1st.Floor	2nd.Floor	3rd.Floor	4th.Floor	5th.Floor
1.	Research building	--	3765	3765	3765	3765	--	--	25.	Vice Chancellor's Residence	--	1637	1191	--	--	--	--
2.	Annai arul building	--	10054	10054	8732	7445	--	--	26.	Home management house	--	1416	963	--	--	--	--
3.	Post office building	--	1288	851	851	--	--	--	27.	Bakery	--	1793	--	--	--	--	--
4.	Driver's House	--	370	--	--	--	--	--	28.	Hostel - Aryana Ilam	--	4183	4183	4183	4183	4183	--
5.	Pavilion building	--	285	285	285	--	--	--	29.	Store Room	--	160	--	--	--	--	--
6.	Appan arul building	--	10274	10274	10274	7989	--	--	30.	Higher secondary school	90+6977	7881	6977	6977	--	--	--
7.	Staff lounge	--	727	--	--	--	--	--	31.	Over head water tank	--	216	216	--	216	--	--
8.	Power room	--	9415	--	--	--	--	--	32.	Printing Press	--	2153	--	--	--	--	--
9.	Library building	3146	8479	9750	9750	9750	9750	9750	33.	MDCRC laboratory	--	1267	--	--	--	--	--
10.	Staff quarters	--	593	658	658	658	--	--	34.	Kitchen	--	515	--	--	--	--	--
11.	Chancellor's residence	--	2828	1542	--	--	--	--	35.	Higher secondary Class Rooms	--	3138	--	--	--	--	--
12.	Store room	--	480	--	--	--	--	--	36.	Canteen building	--	1260	1260	--	--	--	--
13.	Thiruchitrambalam Auditorium	--	14836	1350	--	--	--	--	37.	Kitchen	--	1026	--	--	--	--	--
14.	PG Dining hall	--	5420	--	--	--	--	--	38.	Higher Secondary School Laboratories	--	1864	1864	1864	1864	--	--
15.	Hostel - Malaimagal Ilam/UG Dining	--	4888	4888	4888	--	--	--	39.	Electrical Switch Box Room	--	285	--	--	--	--	--
16.	Hostel - Kalaimagal Ilam	--	4938	4938	4938	--	--	--	40.	Administrative building	--	1134.5	1134.5	1134.5	--	--	--
17.	Shrine -prayer hall	--	3802	3802	--	--	--	--	41.	Hostel - Poongadi Ilam	--	6100	6100	6100	6100	--	--
18.	Hostel - Thirumagal Ilam	--	4145	4145	4145	4145	--	--	42.	Health centre	--	1238	--	--	--	--	--
19.	Hostel - High School	--	3908	3964	3964	3964	195	--	43.	Special education building	--	3540	3540	300	--	--	--
20.	Vivekananda Auditorium	--	3183	--	--	--	--	--	44.	Ayya avargal memorial	--	1545	--	--	--	--	--
21.	Nursery School	--	4955	3955	3955	--	--	--	45.	Home science block	--	17524	17812	19043	1742	--	--
22.	Class Room	--	1232	--	--	--	--	--	46.	Rest Room	--	1950	1665	1665	263	--	--
	Cellar	800	--	--	--	--	--	--	47.	Vehicle Shed	--	3710	--	--	--	--	--
22-A	Indian bank	--	2694	2694	--	--	--	--	48.	Engineer's Office	--	160	--	--	--	--	--
23.	Primary School / Higher Secondary School Class Room	Under	2627	2627	2627	--	--	--		Total	3946	182572	126656	111498	57022	14128	9750

REFERENCE

- Rain water sump
- Surface water percolation pit
- Rain water rechargeing bore well

OPEN PARKING SPACE	AREA Sq ft	AREA Sq mt
A	4500	418.06
B	4640	431.07
C	4200	390.19
D	3600	334.45
E	12000	1114.83
F	6600	613.15
G	3000	278.71
H	3000	278.71
I	3500	325.16
J	4628	428.03
K	3500	325.16
TOTAL	53148	4937.16

SITE PLAN.

AREA DETAIL	SQ.FT	SQ.MT
AREA OF THE SITE (14.28 acres)	621208	57712.08
TOTAL AREA IN ALL FLOORS OF ALL BUILDINGS	496572	46986

NORTH

AVINASHILINGAM UNIVERSITY FOR WOMEN

COIMBATORE 641 043

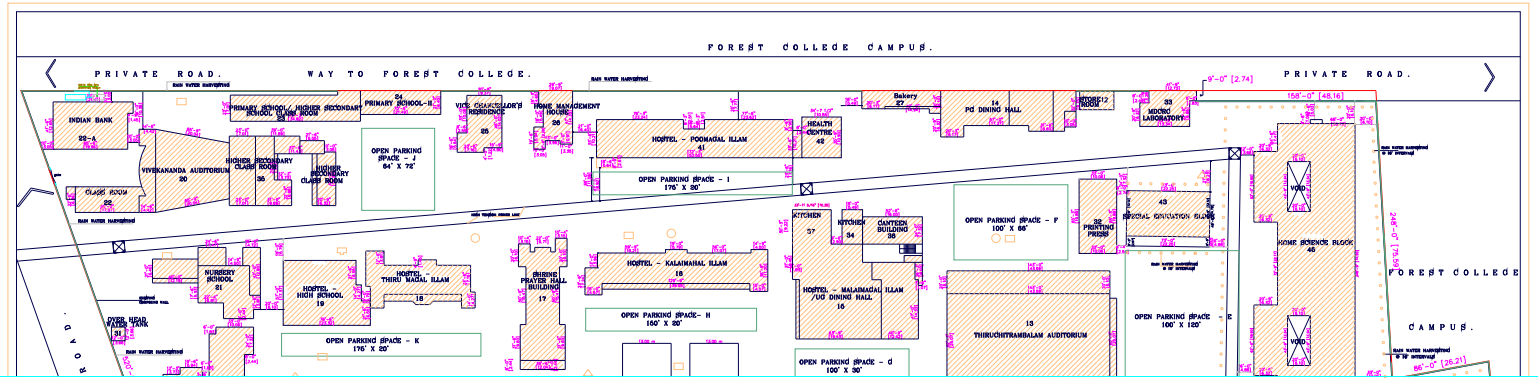
FOREST COLLEGE CAMPUS.
PRIVATE ROAD.
WAY TO FOREST COLLEGE.
PRIVATE ROAD.
INDIAN BANK
22-A
CLASS ROOM
25
VIVEKANANDA AUDITORIUM
20
PRIMARY SCHOOL / HIGHER SECONDARY SCHOOL 24 BANK BLOCK
HIGHER SECONDARY CLASS ROOM
35
HIGHER SECONDARY CLASS ROOM
24
PRIMARY SCHOOL-II
OPEN PARKING SPACE - J
64' X 72'
VICE CHANCELLOR'S RESIDENCE
25
HOME MANAGEMENT HOUSE
26
HOSTEL - POONAGAL ILLAM
41
HEALTH CENTRE
42
OPEN PARKING SPACE - I
176' X 20'
Bakery
27
14
PG DINING HALL
HOUSE 12
33
MDCRC LABORATORY
9'-0" [2.74]
158'-0" [48.16]
43
SOCIAL EDUCATION BLOCK
VOID
HOME SCIENCE BLOCK
46
VOID
FOREST COLLEGE
CAMPUS.
86'-0" [26.21]
OPEN PARKING SPACE - F
100' X 60'
PG PRINTING PRESS
KITCHEN
37
KITCHEN
34
CANTEEN BUILDING
36
HOSTEL - NALAMAHAL ILLAM
15
HOSTEL - NALAMAGAL ILLAM /UG DINING HALL
16
OPEN PARKING SPACE- H
160' X 20'
OPEN PARKING SPACE - G
100' X 20'
13
THIRUCHITRAMBALAM AUDITORIUM
OPEN PARKING SPACE
100' X 120'
NURSERY SCHOOL
21
HOSTEL - HIGH SCHOOL
19
HOSTEL - THIRU MAGAL ILLAM
18
OPEN PARKING SPACE - K
176' X 20'
SHIRDI SAI PRAYER HALL BUILDING
17
OVER HEAD WATER TANK
31
RAIN WATER HARVESTING
RAIN WATER HARVESTING
RAIN WATER HARVESTING